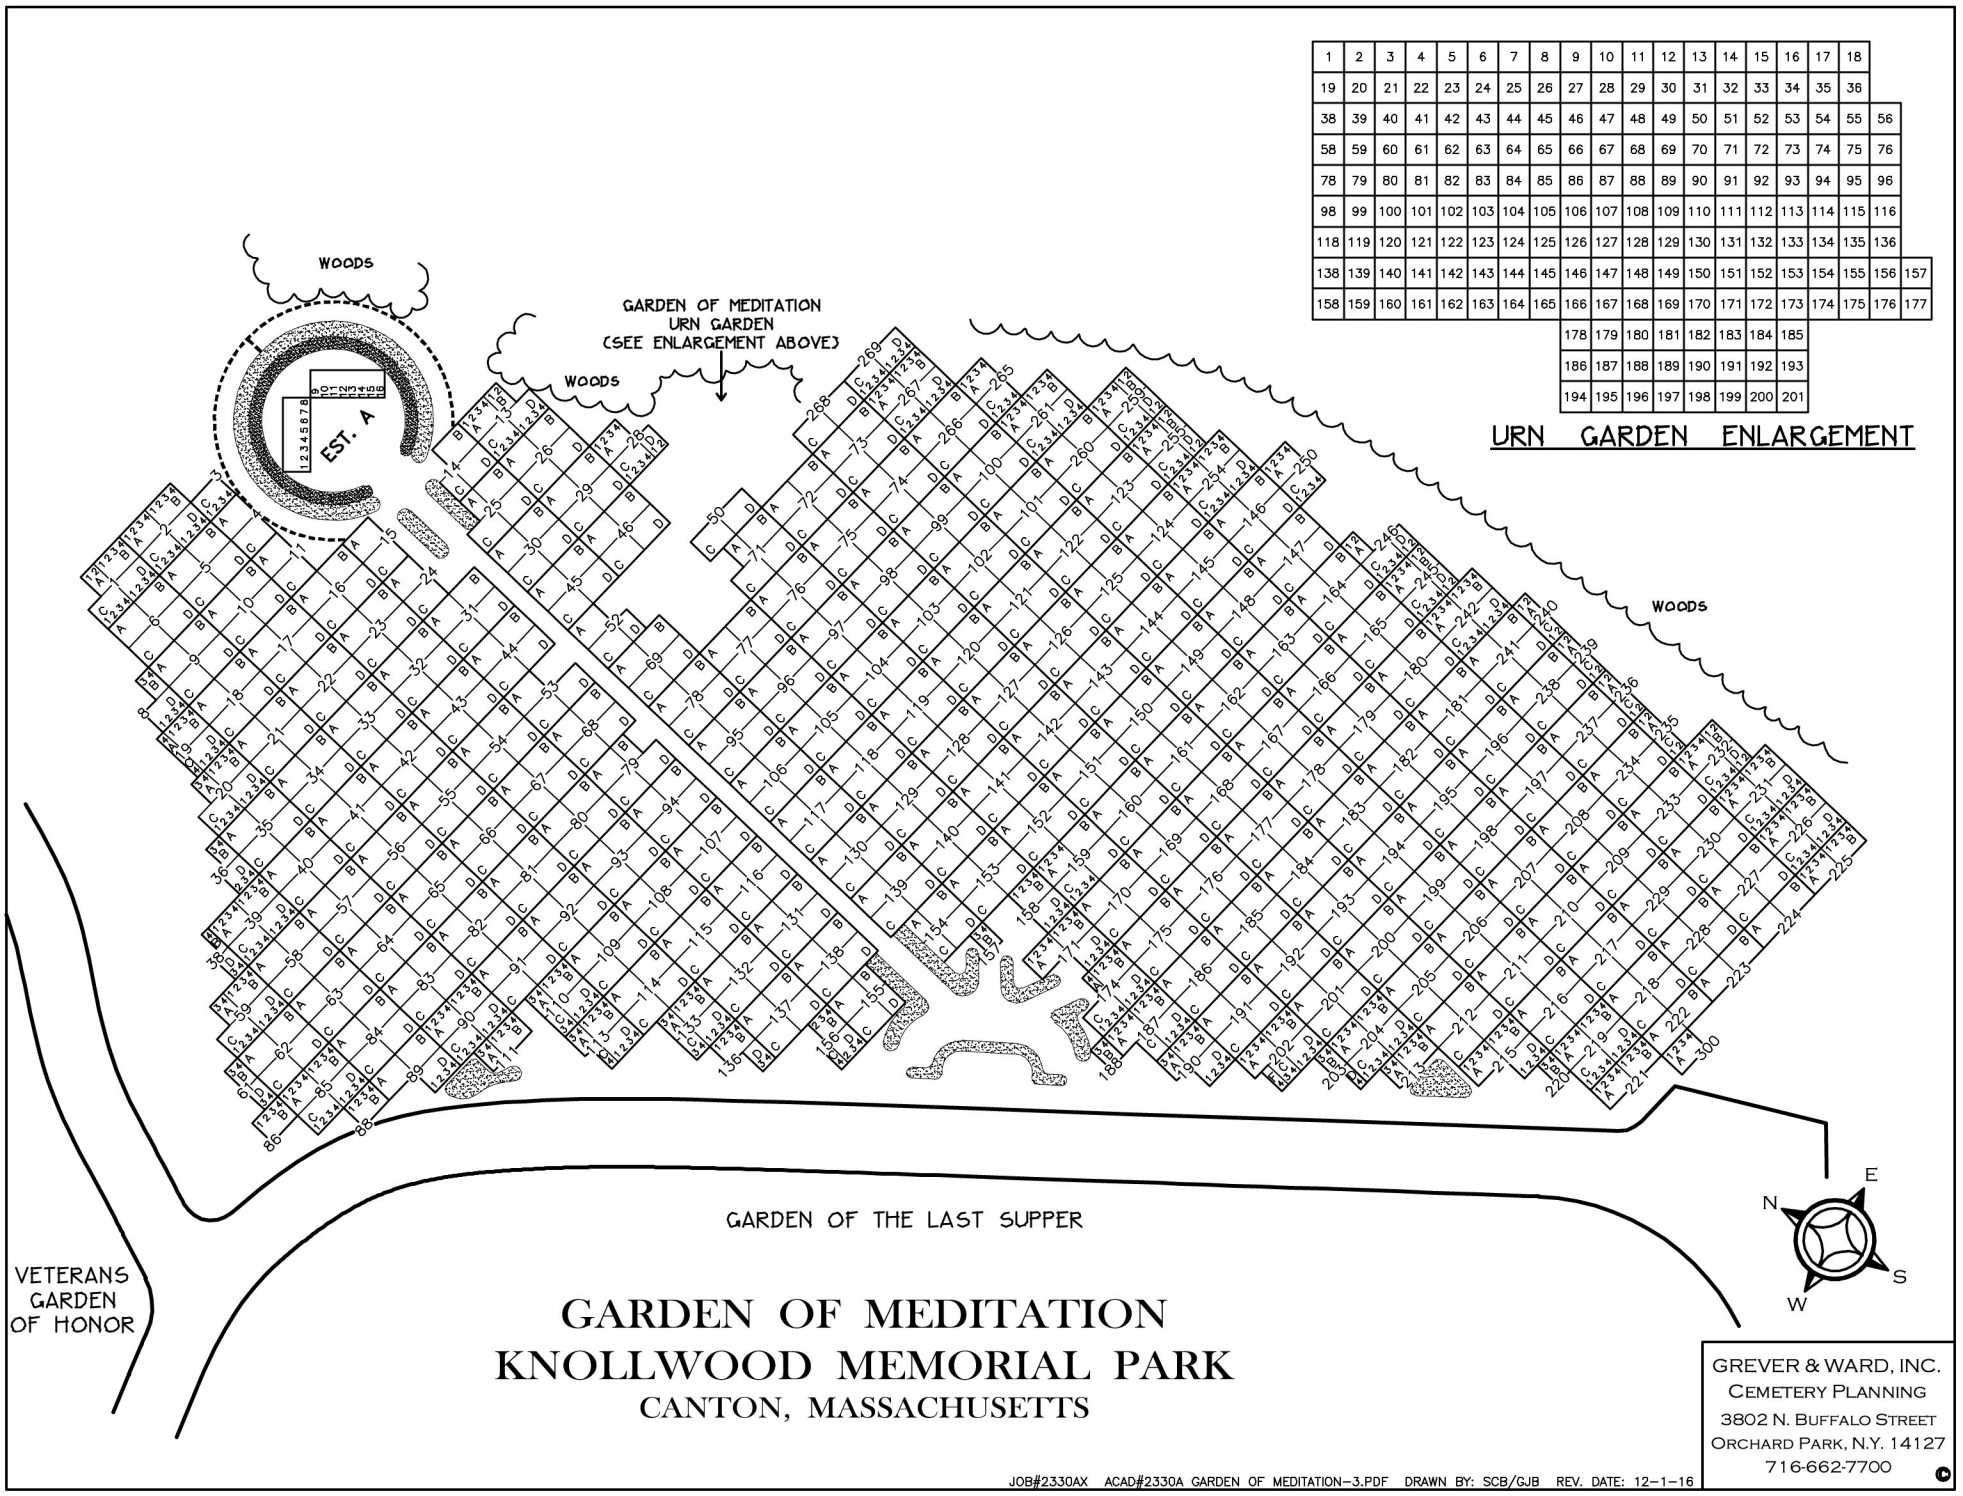
WOODS
EST. A
GARDEN OF MEDITATION
URN GARDEN
(SEE ENLARGEMENT ABOVE)
WOODS
WOODS
URN GARDEN ENLARGEMENT
GARDEN OF THE LAST SUPPER
VETERANS
GARDEN
OF HONOR
N
E
S
W
GARDEN OF MEDITATION
KNOLLWOOD MEMORIAL PARK
CANTON, MASSACHUSETTS
GREVER & WARD, INC.
CEMETERY PLANNING
3802 N. BUFFALO STREET
ORCHARD PARK, N.Y. 14127
716-662-7700
©
JOB#2330AX ACAD#2330A GARDEN OF MEDITATION-3.PDF DRAWN BY: SCB/GJB REV. DATE: 12-1-16